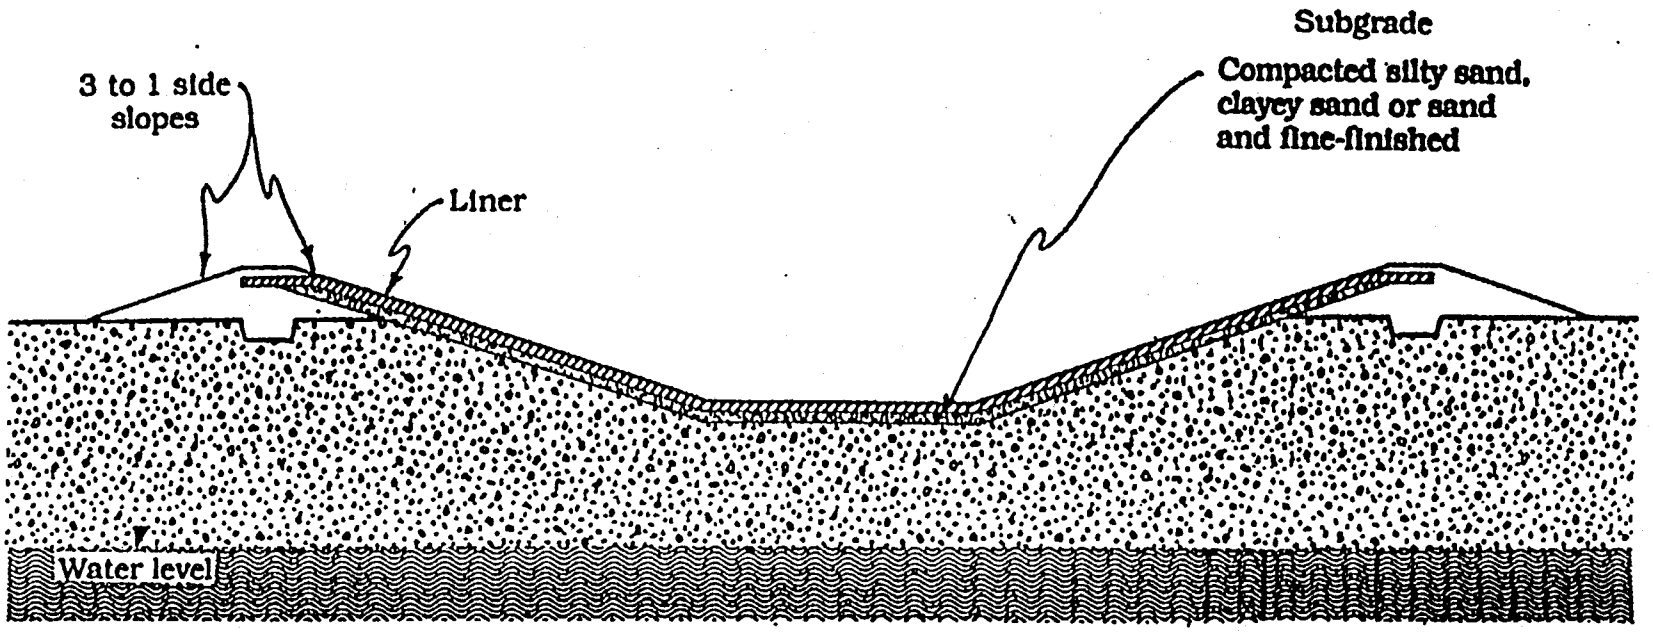

Figure 9

Cross section through subgrade, liner and dike slopes